1

D/U-E SAMPLE INC.
S.M. 20403/001

DRAINAGE & UTILITY EASEMENT AREA = 2202 Sq.Ft. / 0.051 Ac.+/-

TEMPORARY CONSTRUCTION AREA = 1404 Sq.Ft. / 0.032 Ac.+/-

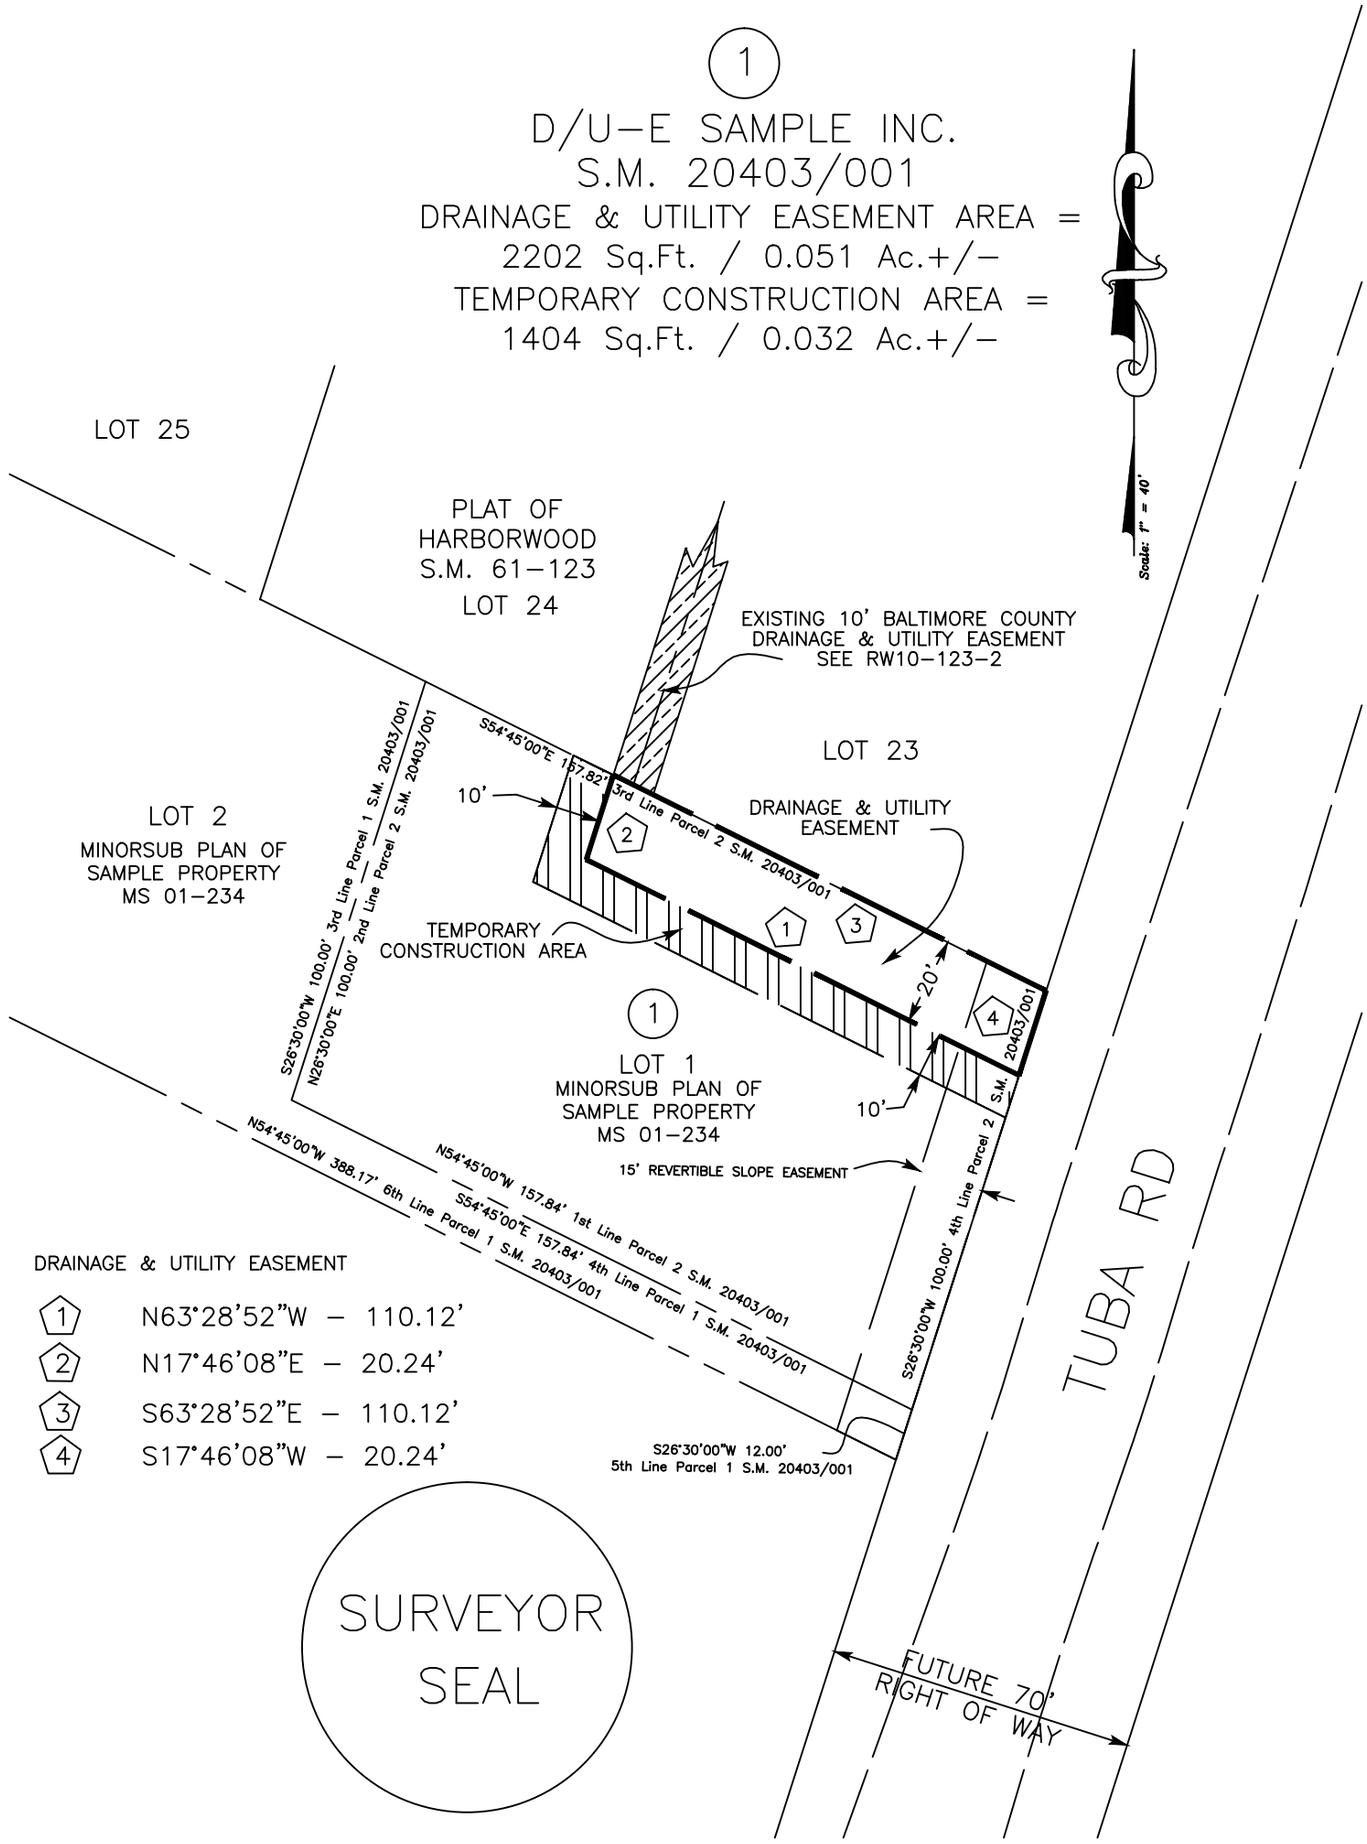

DRAINAGE & UTILITY EASEMENT

1. N63°28'52"W – 110.12'
2. N17°46'08"E – 20.24'
3. S63°28'52"E – 110.12'
4. S17°46'08"W – 20.24'

BALTIMORE COUNTY			REAL ESTATE COMPLIANCE
DISTRICT NO. 2c1	POSITION SHEET NO.	FEDERAL PROJECT NO.	
	CONSTRUCTION PLAN NO.	MARYLAND PROJECT NO.	

APPROVED . . . . . DIRECTOR OF PUBLIC WORKS
DATE . . . . . .

APPROVED . . . . . CHIEF, BUREAU OF LAND ACQUISITION
DATE . . . . . .

APPROVED . . . . . DIVISION OF DRAFTING
DATE . . . . . .

- AREA TO BE ACQUIRED
- EXISTING COUNTY R/W
- REVERTIBLE SLOPE EASEMENT
- AREA TO BE RELEASED
- TEMPORARY CONSTRUCTION AREA
- TEMPORARY SLOPE EASEMENT

ITEM NO.	RECORDED

DRAWN BY
PLAT CHECKED
AREA CHECKED
TITLE CHECKED

. . . . . SURVEYOR
DATE . . . . . REG. NO. . . . . .

SCALE: 1" = 40'

B.C. JOB ORDER NO. 205-0001-7500

RW09-123-2

REVISIONS