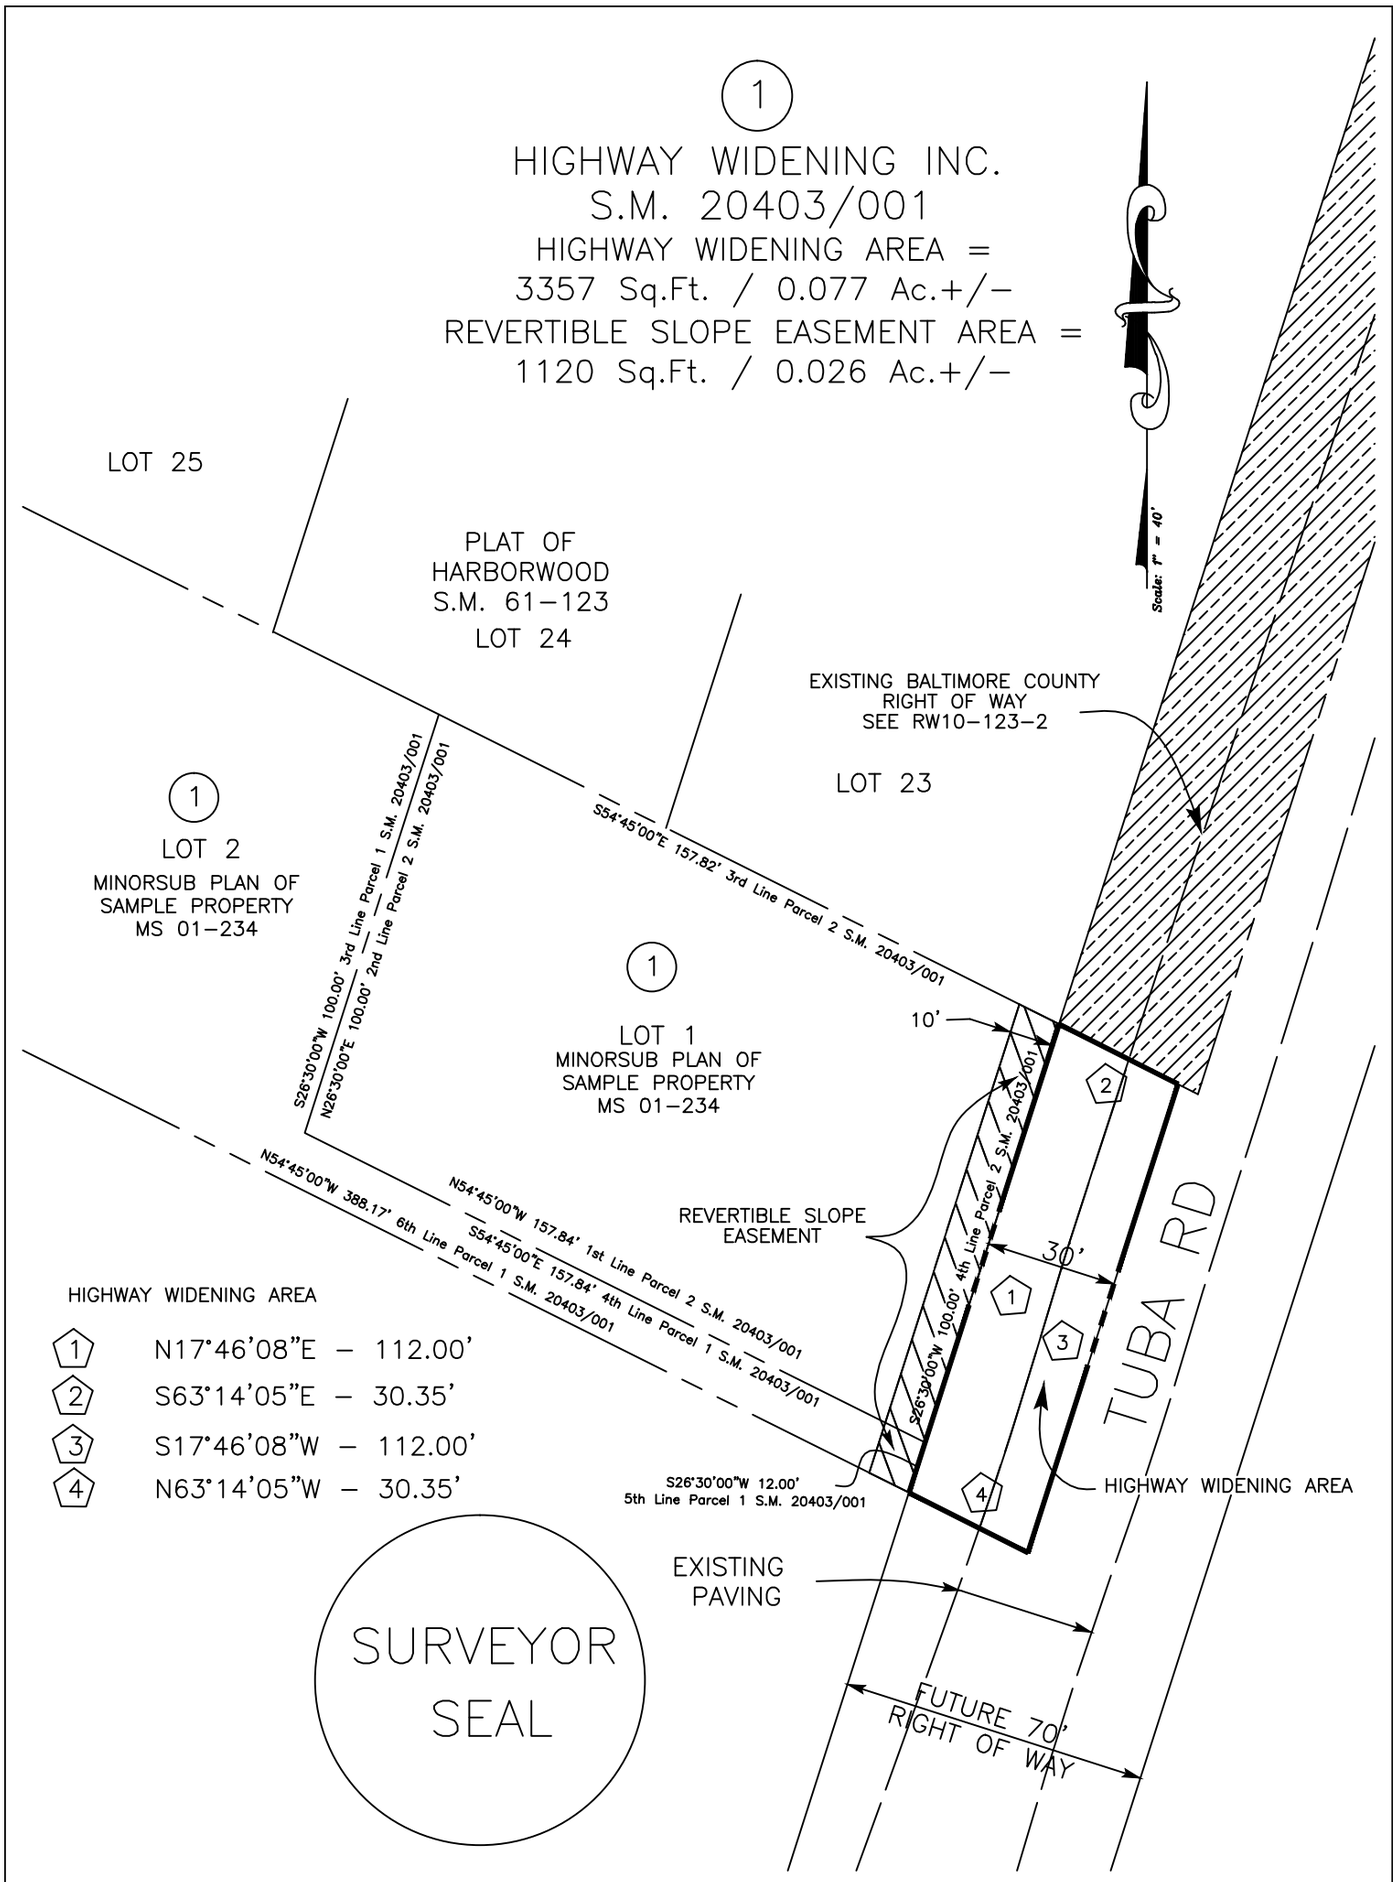

BALTIMORE COUNTY			REAL ESTATE COMPLIANCE
DISTRICT NO. 2c1	POSITION SHEET NO.	FEDERAL PROJECT NO.	
	CONSTRUCTION PLAN NO.	MARYLAND PROJECT NO.	

APPROVED . . . . . DIRECTOR OF PUBLIC WORKS
DATE . . . . . .

APPROVED . . . . . CHIEF, BUREAU OF LAND ACQUISITION
DATE . . . . . .

APPROVED . . . . . DIVISION OF DRAFTING
DATE . . . . . .

- AREA TO BE ACQUIRED
- REVERTIBLE SLOPE EASEMENT
- TEMPORARY CONSTRUCTION AREA
- EXISTING COUNTY R/W
- AREA TO BE RELEASED
- TEMPORARY SLOPE EASEMENT

ITEM NO.	RECORDED

DRAWN BY
PLAT CHECKED
AREA CHECKED
TITLE CHECKED

. . . . . SURVEYOR
DATE . . . . . REG. NO. . . . . .

SCALE: 1" = 40'

B.C. JOB ORDER NO.
205-0001-7500

RW09-123-1

REVISIONS