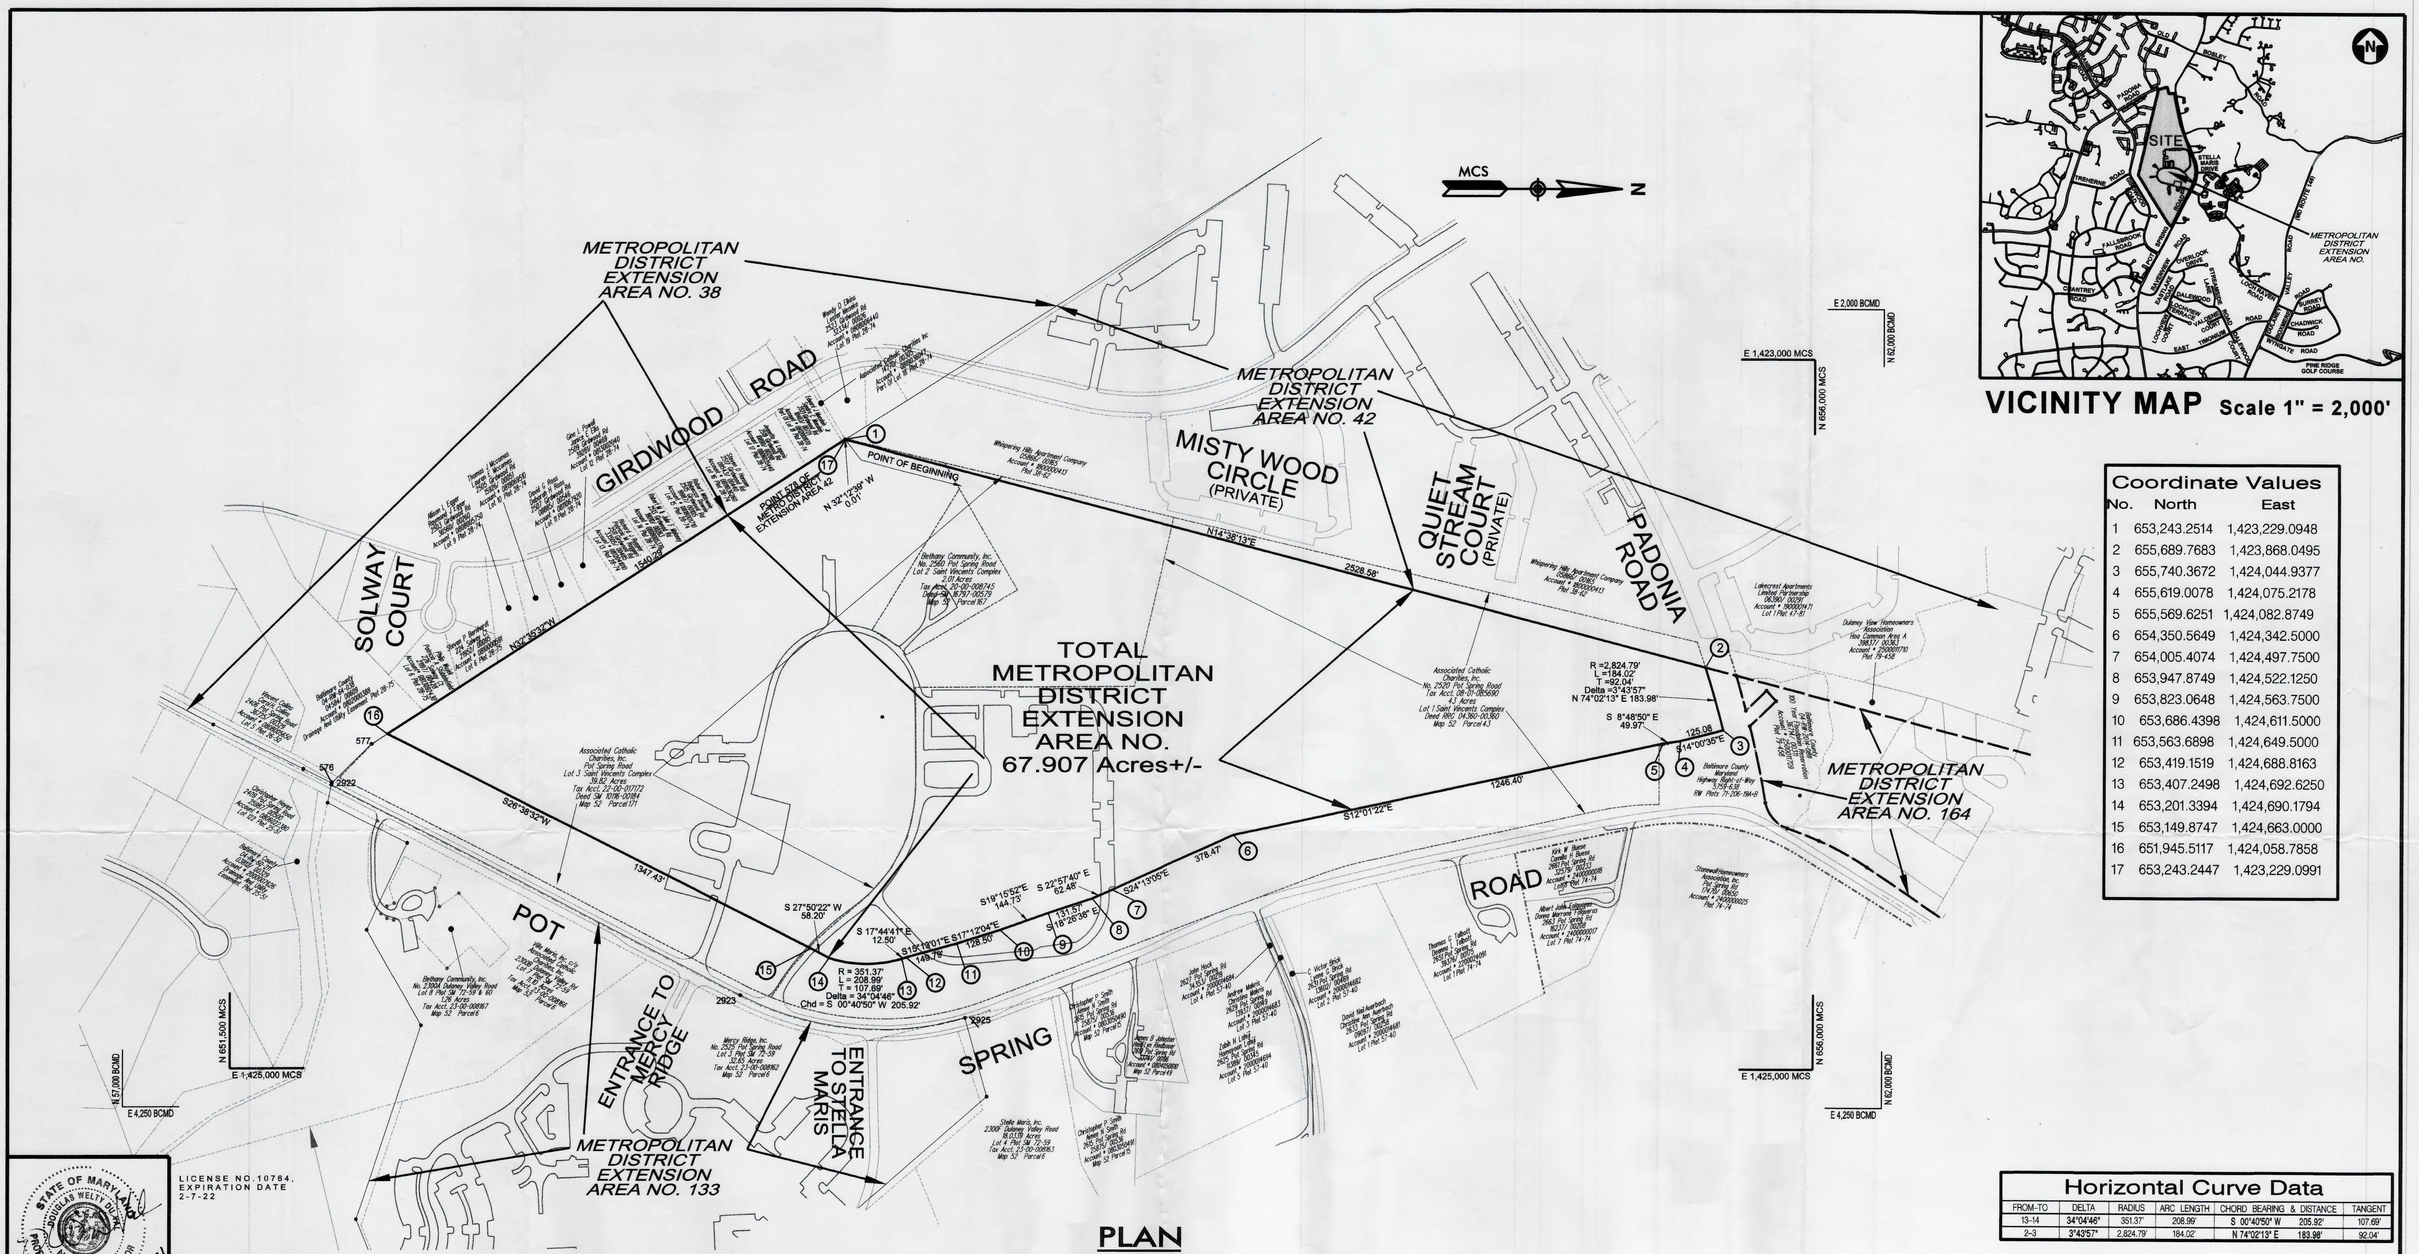

VICINITY MAP Scale 1" = 2,000'

Coordinate Values

No.	North	East
1	653,243.2514	1,423,229.0948
2	655,689.7683	1,423,868.0495
3	655,740.3672	1,424,044.9377
4	655,619.0078	1,424,075.2178
5	655,569.6251	1,424,082.8749
6	654,350.5649	1,424,342.5000
7	654,005.4074	1,424,497.7500
8	653,947.8749	1,424,522.1250
9	653,823.0648	1,424,563.7500
10	653,686.4398	1,424,611.5000
11	653,563.6898	1,424,649.5000
12	653,419.1519	1,424,688.8163
13	653,407.2498	1,424,692.6250
14	653,201.3394	1,424,690.1794
15	653,149.8747	1,424,663.0000
16	651,945.5117	1,424,058.7858
17	653,243.2447	1,423,229.0991

PLAN
SCALE: 1"=200'

Horizontal Curve Data

FROM–TO	DELTA	RADIUS	ARC LENGTH	CHORD BEARING & DISTANCE	TANGENT
13–14	34°04'46"	351.37'	208.99'	S 00°40'50" W 205.92'	107.69'
2–3	3°43'57"	2,824.79'	184.02'	N 74°02'13" E 183.98'	92.04'

STATE OF MARYLAND DOUGLAS WELTY DAVIS No. 10764 PROFESSIONAL LAND SURVEYOR

LICENSE NO.10764, EXPIRATION DATE 2-7-22

STATE OF MARYLAND REGISTERED PROFESSIONAL ENGINEER

I HEREBY CERTIFY THAT THESE DOCUMENTS WERE PREPARED OR APPROVED BY ME, AND THAT I AM A DULY LICENSED PROFESSIONAL ENGINEER UNDER THE LAWS OF THE STATE OF MARYLAND. LICENSE NO.18848, EXPIRATION DATE 09-19-2022

Legal Owners

Parcels 0043 + 0171
Associated Catholic Charities.Inc.
320 Cathedral Street
Baltimore, Maryland 21201

Parcels 0167
Bethany Community, Inc.
Associated Catholic Charities
320 Cathedral Street
Baltimore, Maryland 21201

HORIZONTAL COORDINATE SYSTEM-
MARYLAND COORDINATE SYSTEM
NAD 83 (2011)

CITY OF BALTIMORE			REVISION - CITY OF BALTIMORE
CHIEF, UTILITIES ENGINEERING SECTION / DATE	CHIEF, OFFICE OF ENGINEERING AND CONSTRUCTION / DATE	DIRECTOR, DEPT. OF PUBLIC WORKS / DATE	CHIEF, UTILITIES ENGINEERING SECTION / DATE

SEAL

DATE:

PROFESSIONAL CERTIFICATION

LICENSE NO.

ENGINEER:
DATE: LIC. NO.:
AS-BUILT PER RECORD PLAT
BY:
DATE:

AS-BUILT / REVISION

BY	DATE	P.W.A. NO.	KEY SHEET	POSITION SHT.
		N/A	R NW	58 NE 3
		R.O.W.NO.	U SW	59 NE 2-3
				60 NE 2-3
				61 NE 2-3
				62 NE 2-3

CONTRACT COMPLETION BOX

DRAWING SCALE	
PLAN SCALE:	1" = 200'
PROFILE SCALE:	HORZ: N/A
	VERT: N/A

DEPARTMENT OF PUBLIC WORKS

APPROVED BY: _____ DIRECTOR
DATE:

DGN BY: R.L.N.	BUREAU OF ENGINEERING AND CONSTRUCTION	TRAFFIC	HIGHWAYS	STRUCTURES	STORM DRAINS	SEWER	WATER
DWN BY: R.L.N.	REVIEWED BY:						
CHKD BY: J.E.M.	DATE REVIEWED:						

BALTIMORE COUNTY DEPARTMENT OF PUBLIC WORKS BUREAU OF ENGINEERING & CONSTRUCTION

METROPOLITAN DISTRICT EXTENSION NO. 166

SUBDIVISION: TAX MAP 52 PARCELS 0167, 0043 AND 0171

ELECTION DISTRICT NO. 8
COUNCILMANIC DISTRICT 3

SHEET DESIGNATION	CONTRACT NO.
	JOB ORDER NO.
	SHEET 1 OF 1
	DRAWING NO.
	FILE NO.